RD OF PRINTS
OK PAGE
1/1/20 35
3/15/20 36
3/19/20
3/25/20 34
4/5/20 37

REVISIONS 1 PANEL OF CROSS & LATERAL BRACING ADDED TO TRUSS ENDS. MARCH 18-1920

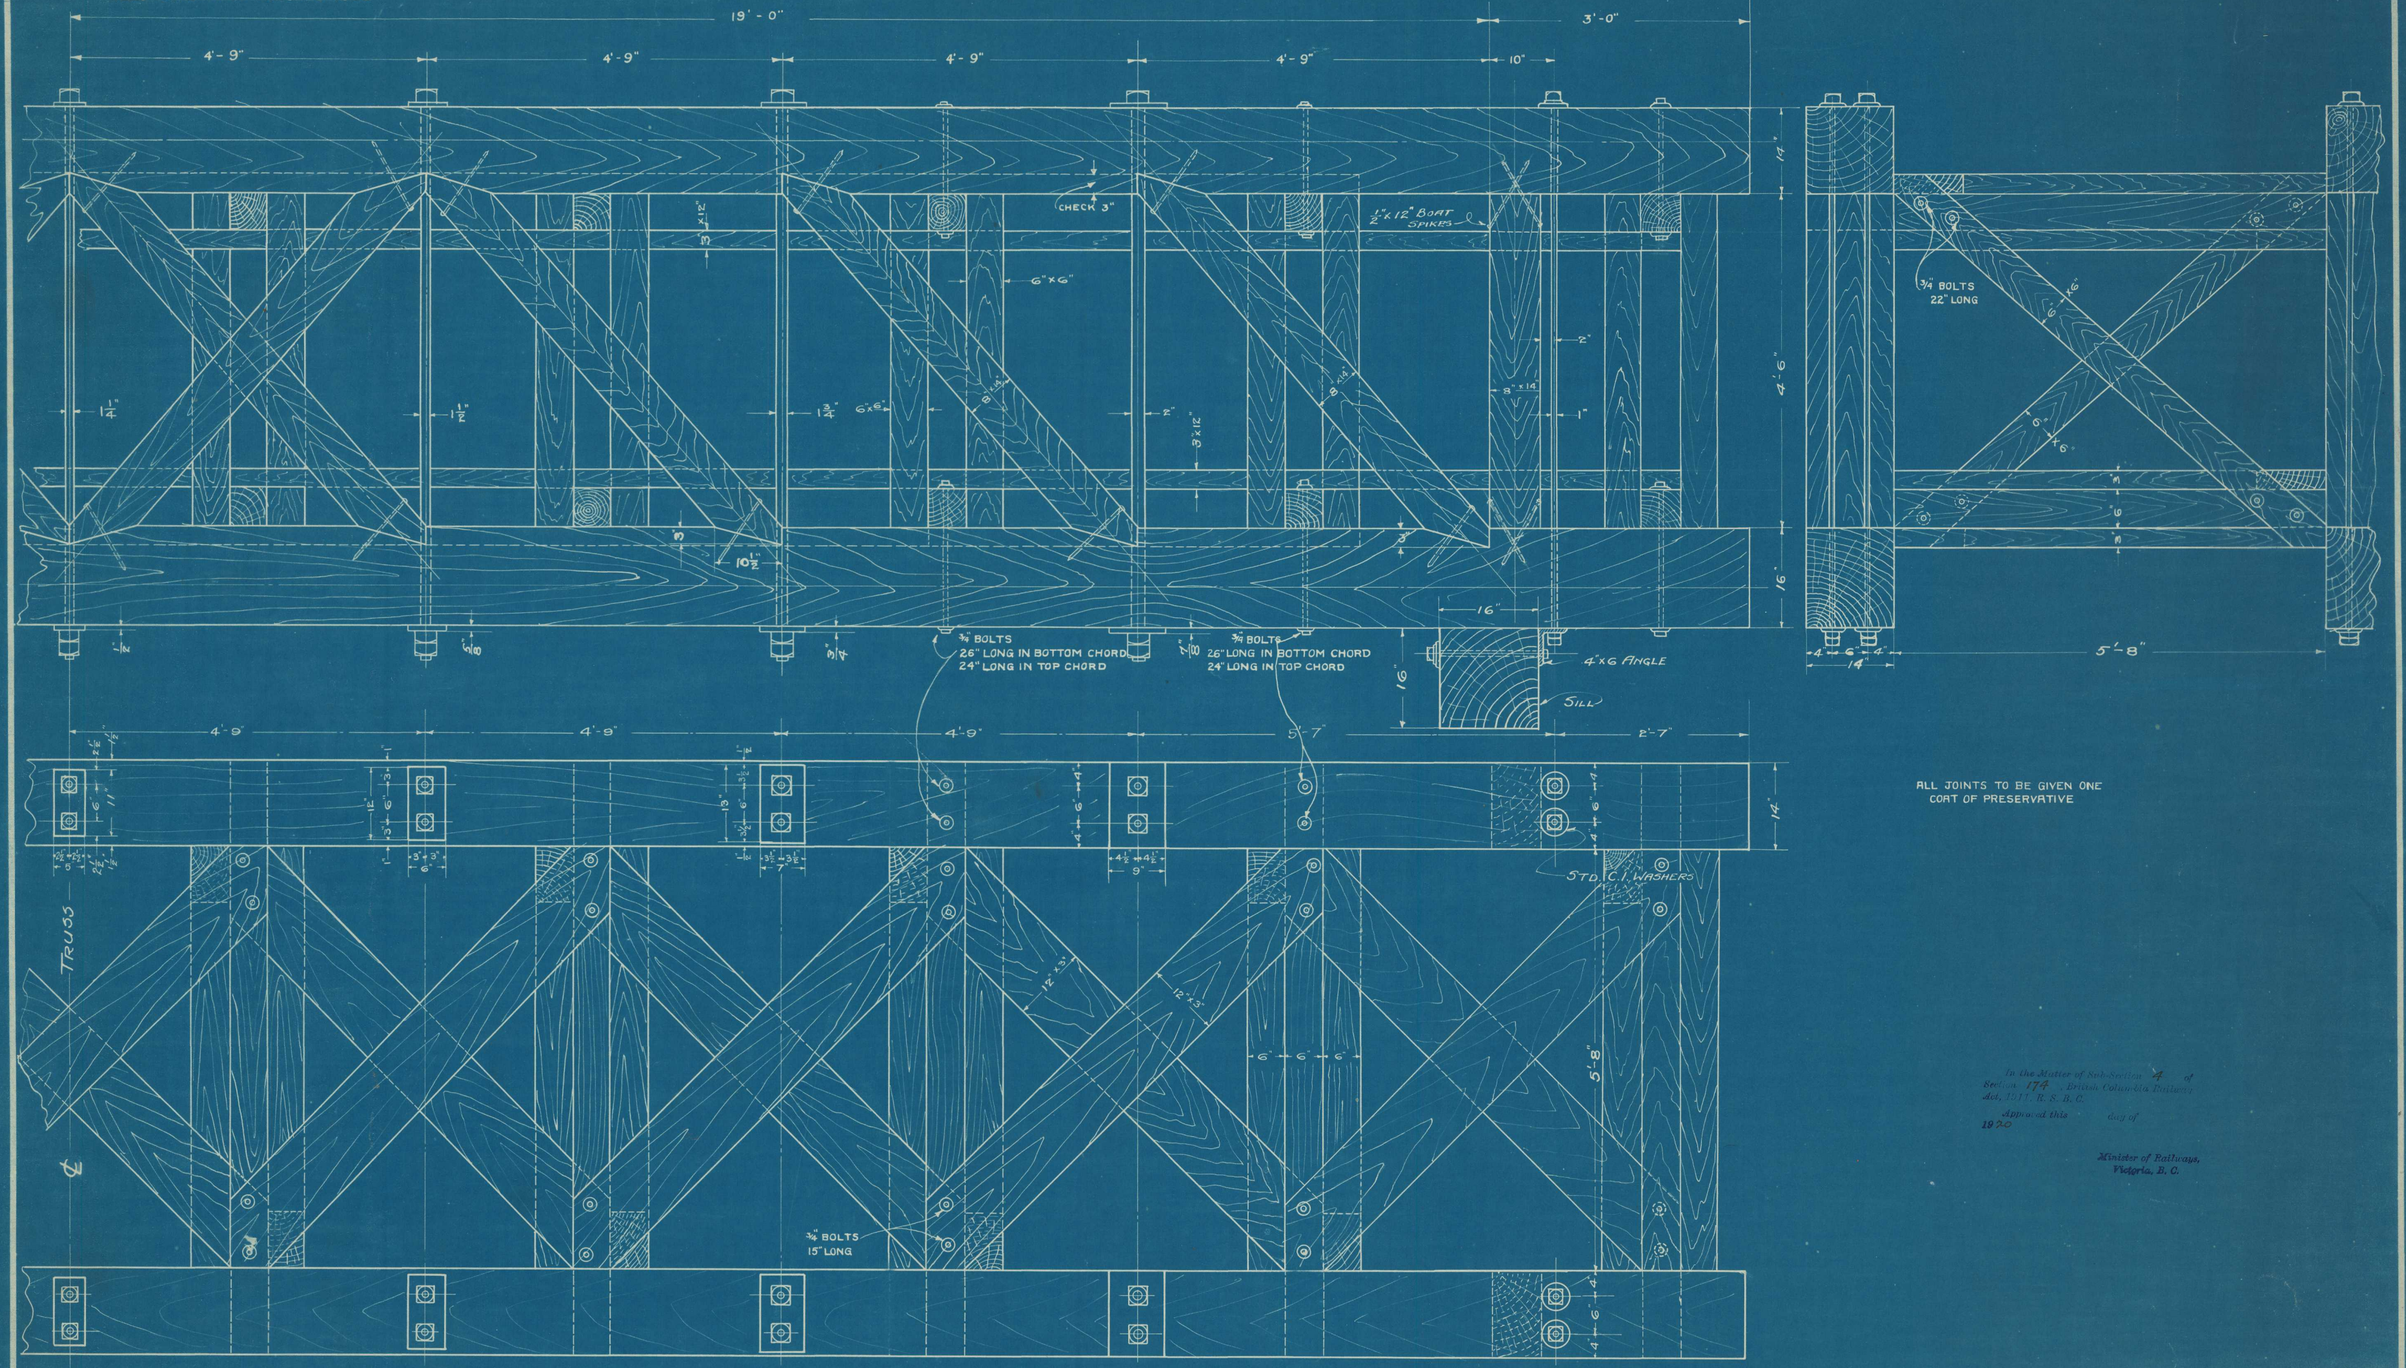

ALL JOINTS TO BE GIVEN ONE COAT OF PRESERVATIVE

In the Matter of Sub-Section 4 of Section 174 of British Columbia Railway Act, 1911, R. S. B. C.

Approved this day of 1920

Minister of Railways, Victoria, B. C.

THIS PRINT ISSUED

TITLE DETAIL OF TRUSS FOR BUNKER APPROACH

FOR TAYLOR ENGINEERING CO LTD. ALICE ARM CONT. No. 910-3-1

THE TAYLOR ENGINEERING CO., LTD.
CONSULTING & CONTRACTING ENGINEERS
VANCOUVER, B.C.

APPROVED BY

DES. BY
DRN. T.S.Jr.
TRC. " "
CHK.
SCALE 1/4"=1'-0"
DATE MAR. 8-20

DRAWING NUMBER A-2766E