RECORD OF PRINTS

BOOK	PAGE
1	34
3/11/20	
1	35
3/18/20	
1	35
3/15/20	
1	36
3/19/20	
1	36
3/23/20	
1	37
4/3/20	

REVISIONS

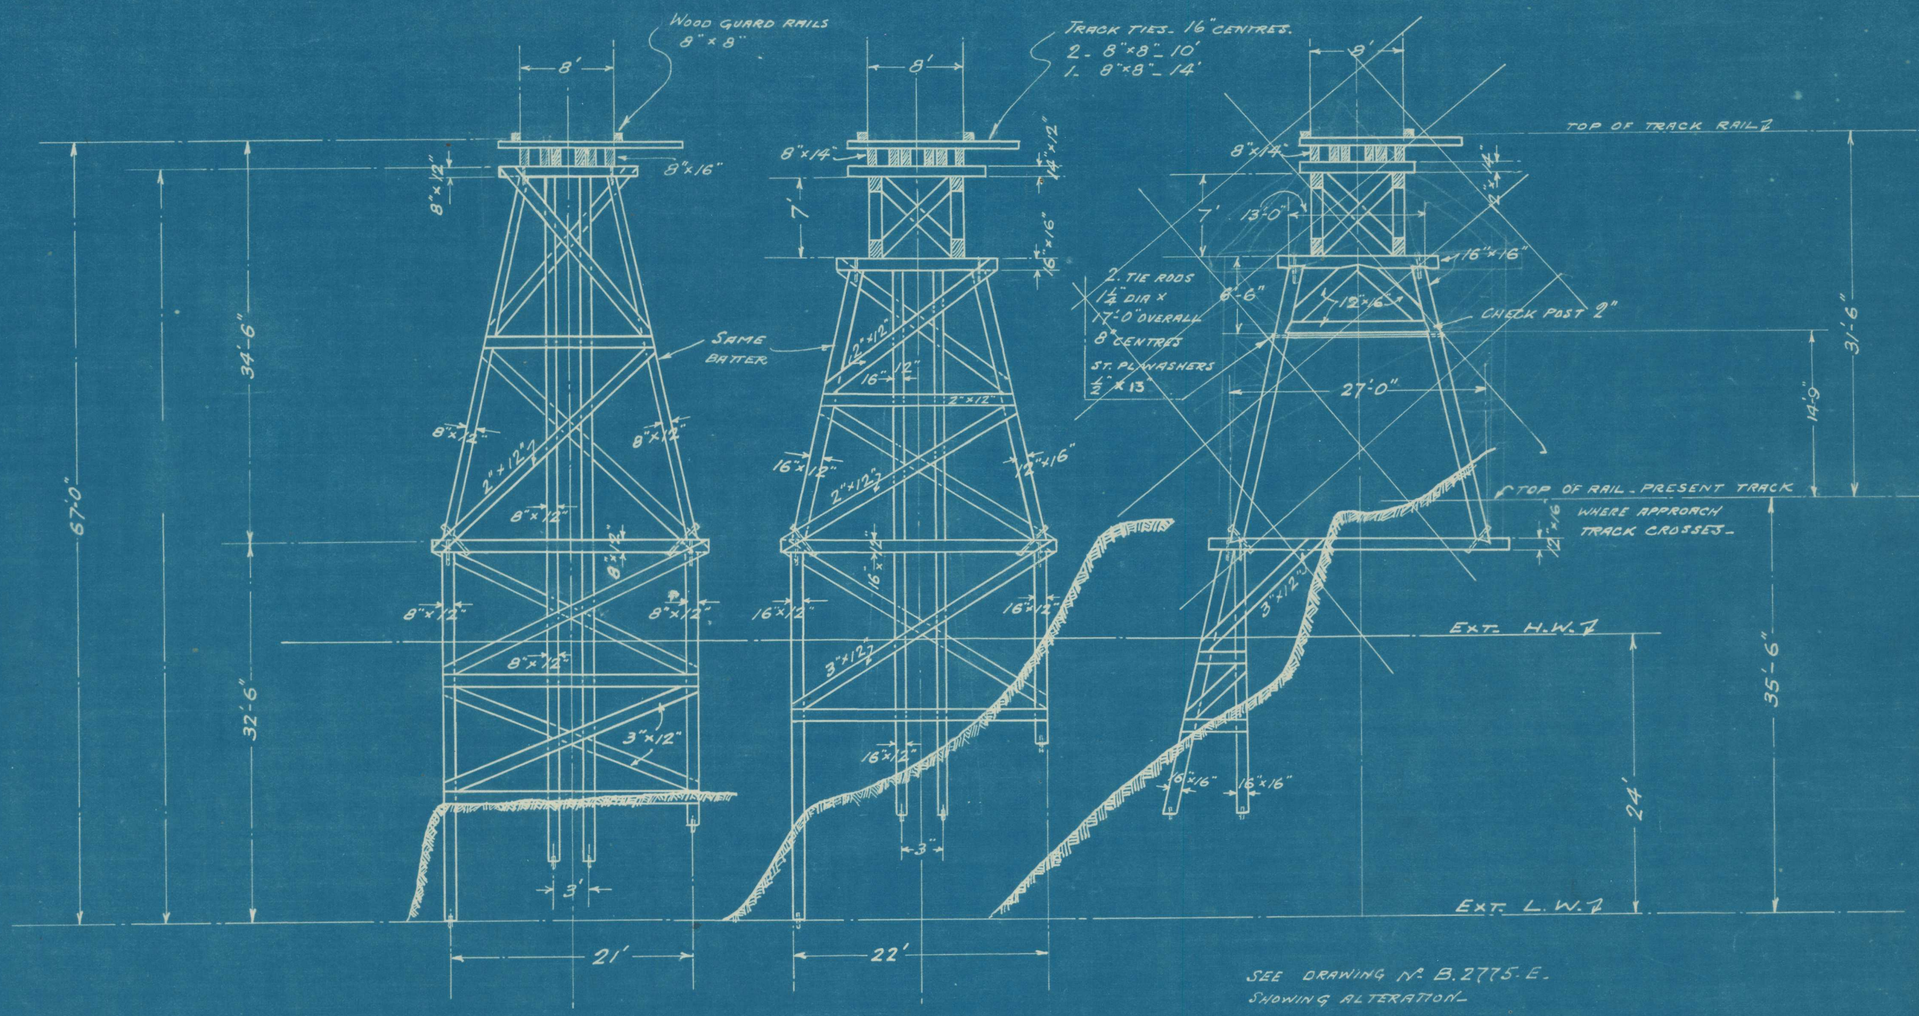

3. BENTS THUS NEXT TO BUNKERS.

1. BENT THUS FOR SOUTH END OF SOUTH TRUSS.

SEE DRAWING No. B.2775-E. SHOWING ALTERATION.

2. BENTS THUS ASTRIDE PRESENT TRACK.

SEE DRG. #B-2762-E FOR ELEVATIONS AND DETAILS OF POST FOOTINGS

In the Matter of Sub-Section 4 of Section 174, British Columbia Railway Act, 1911, R.S.B.C.

Approved this day of 1920

Minister of Railways, Victoria, B.C.

THIS PRINT ISSUED

TITLE ORE BUNKER APPROACH CROSS SECTIONS

FOR TAYLOR ENGINEERING CO. ALICE ARM CONT. No 910-3-1

THE TAYLOR ENGINEERING CO., LTD.
CONSULTING & CONTRACTING ENGINEERS
VANCOUVER, B. C.

APPROVED BY

DES. BY
DRN. A.S.
TRC.
CHK.
SCALE 1/10" - 1'-0"
DATE Mar 10 - 20

DRAWING NUMBER B-2761-E