RECORD OF PRINTS
BOOK PAGE
4/6/20

REVISIONS

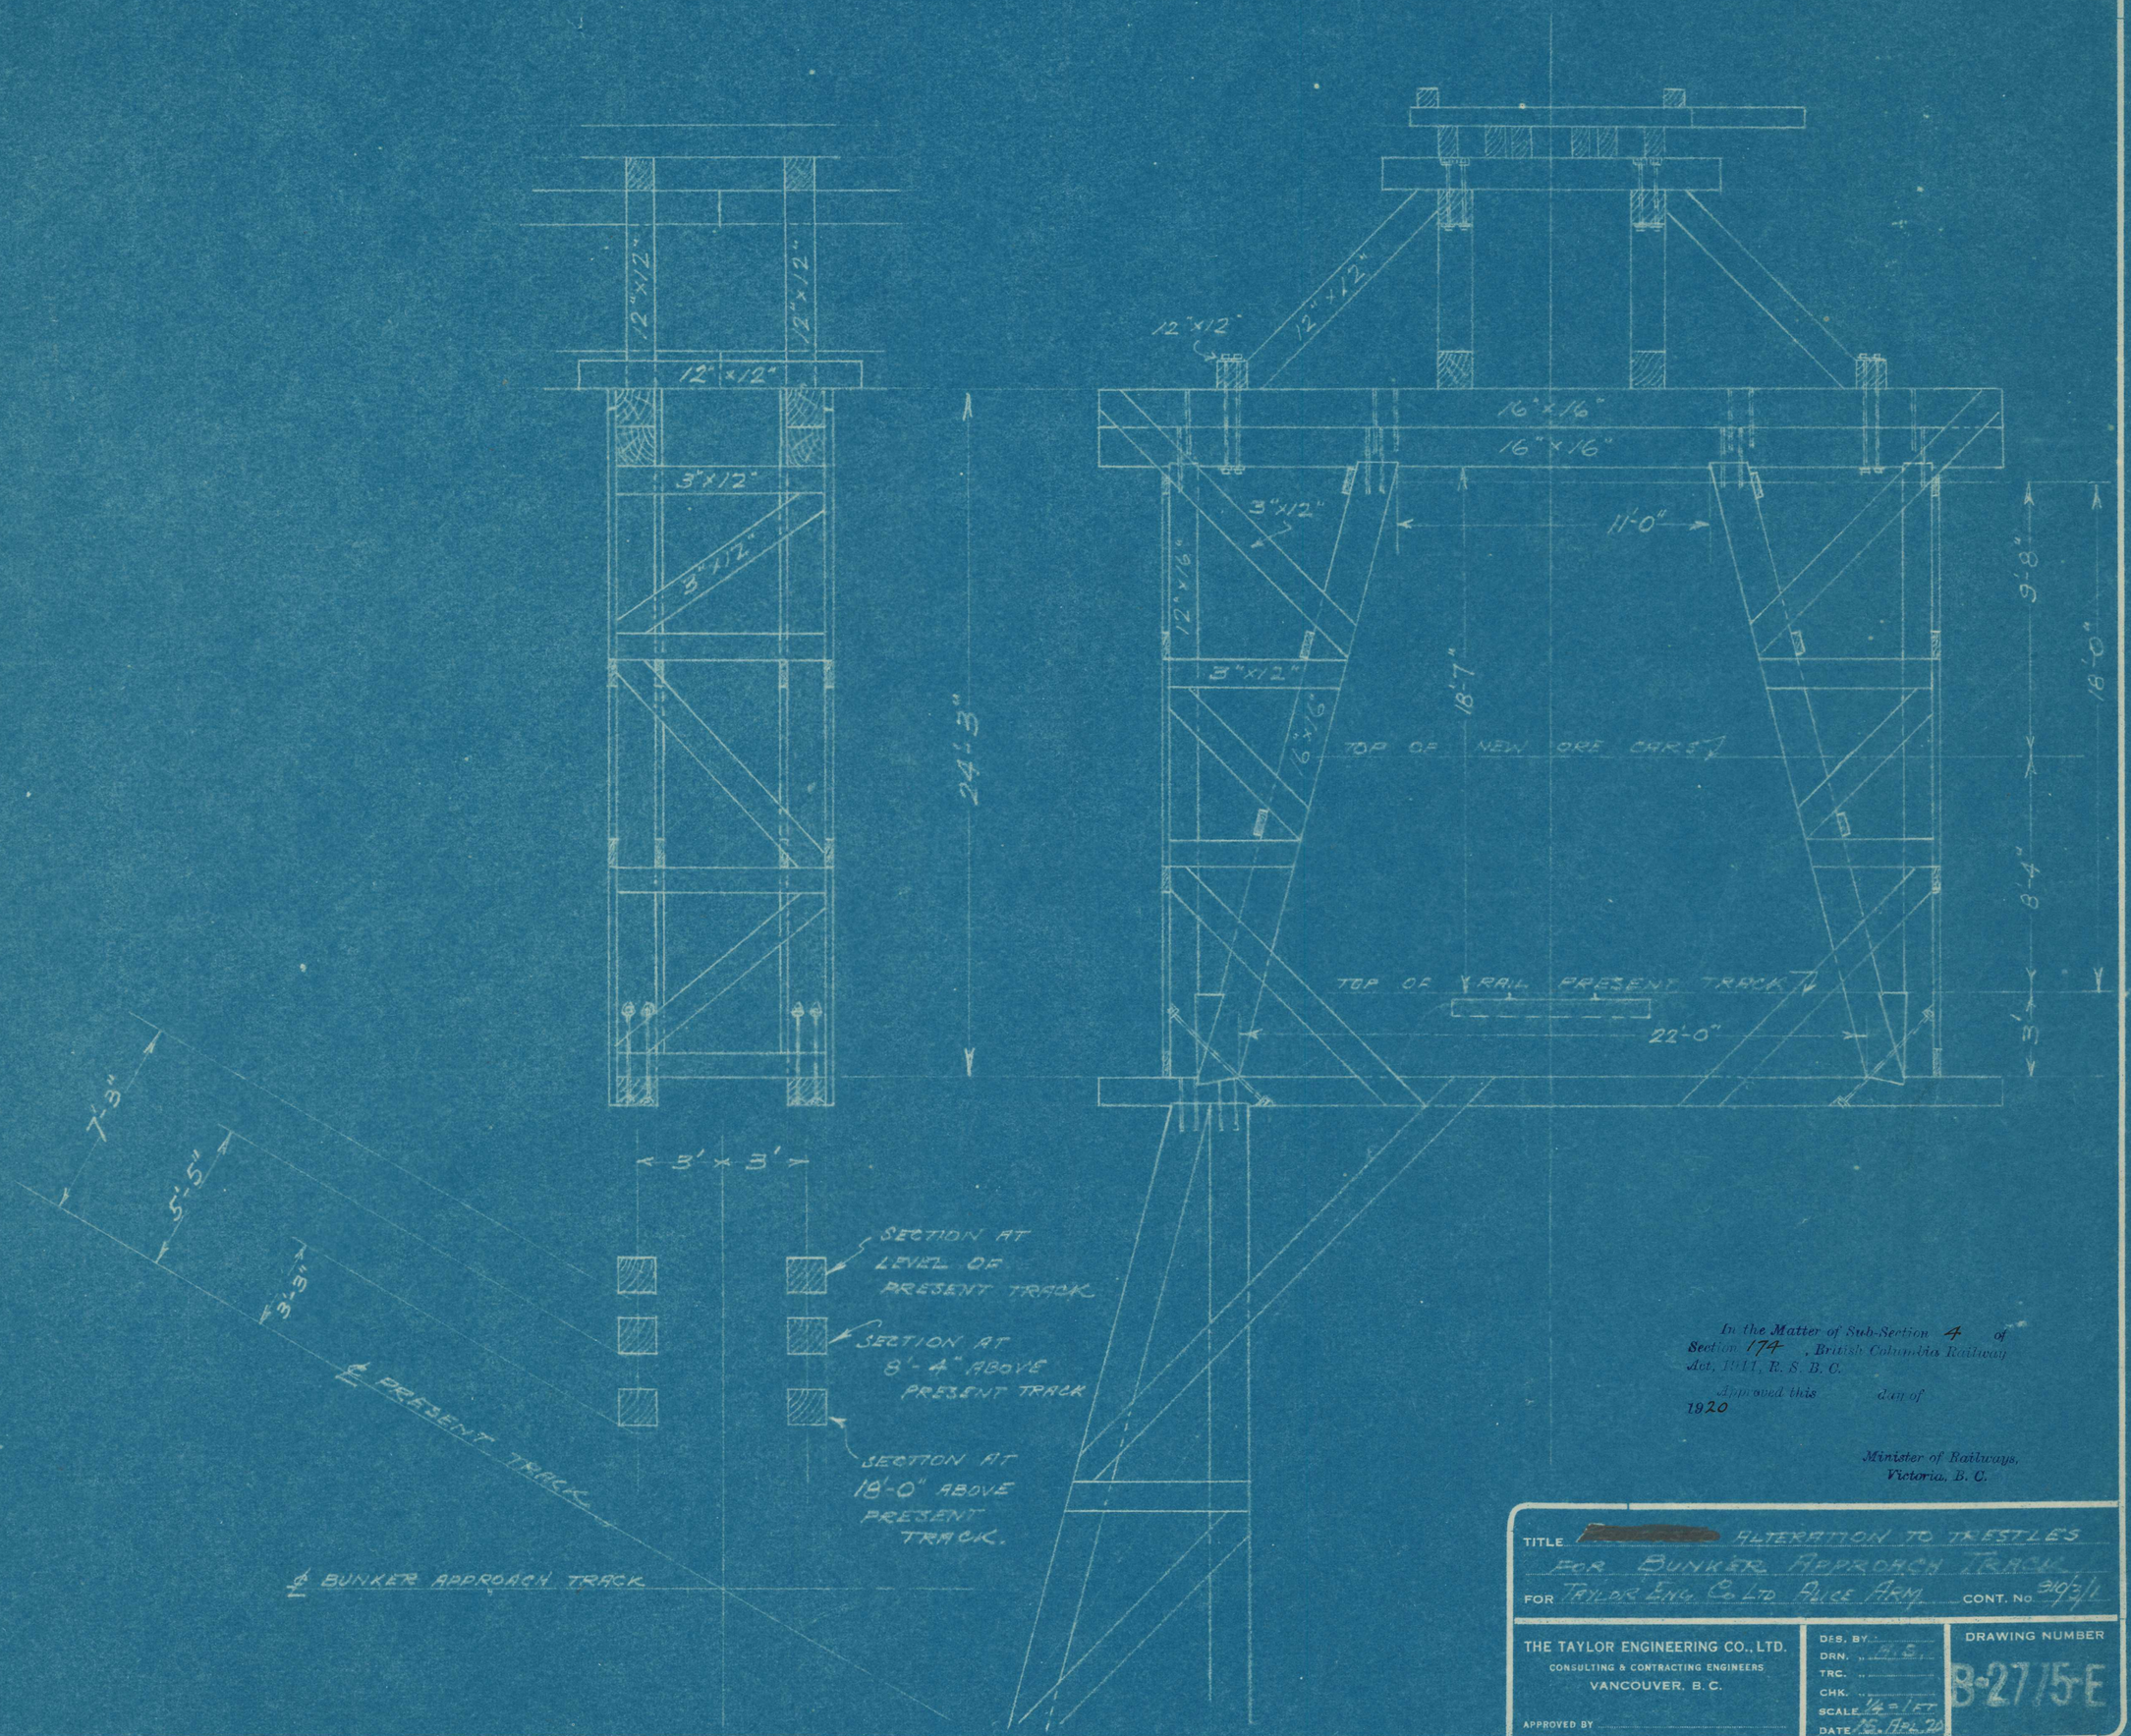

In the Matter of Sub-Section 4 of Section 174, British Columbia Railway Act, 1911, R. S. B. C.

Approved this day of 1920

Minister of Railways,
Victoria, B. C.

TITLE [redacted] ALTERATION TO TRESTLES FOR BUNKER APPROACH TRACK

FOR TAYLOR ENG. CO. LTD. ALICE ARM CONT. No 310-3/1

THE TAYLOR ENGINEERING CO., LTD.
CONSULTING & CONTRACTING ENGINEERS
VANCOUVER, B. C.

APPROVED BY

DES. BY
DRN. A.S.
TRC.
CHK.
SCALE 1/4 = 1 FT.
DATE 15. APR. 20

DRAWING NUMBER
B-2715-E

THIS PRINT ISSUED