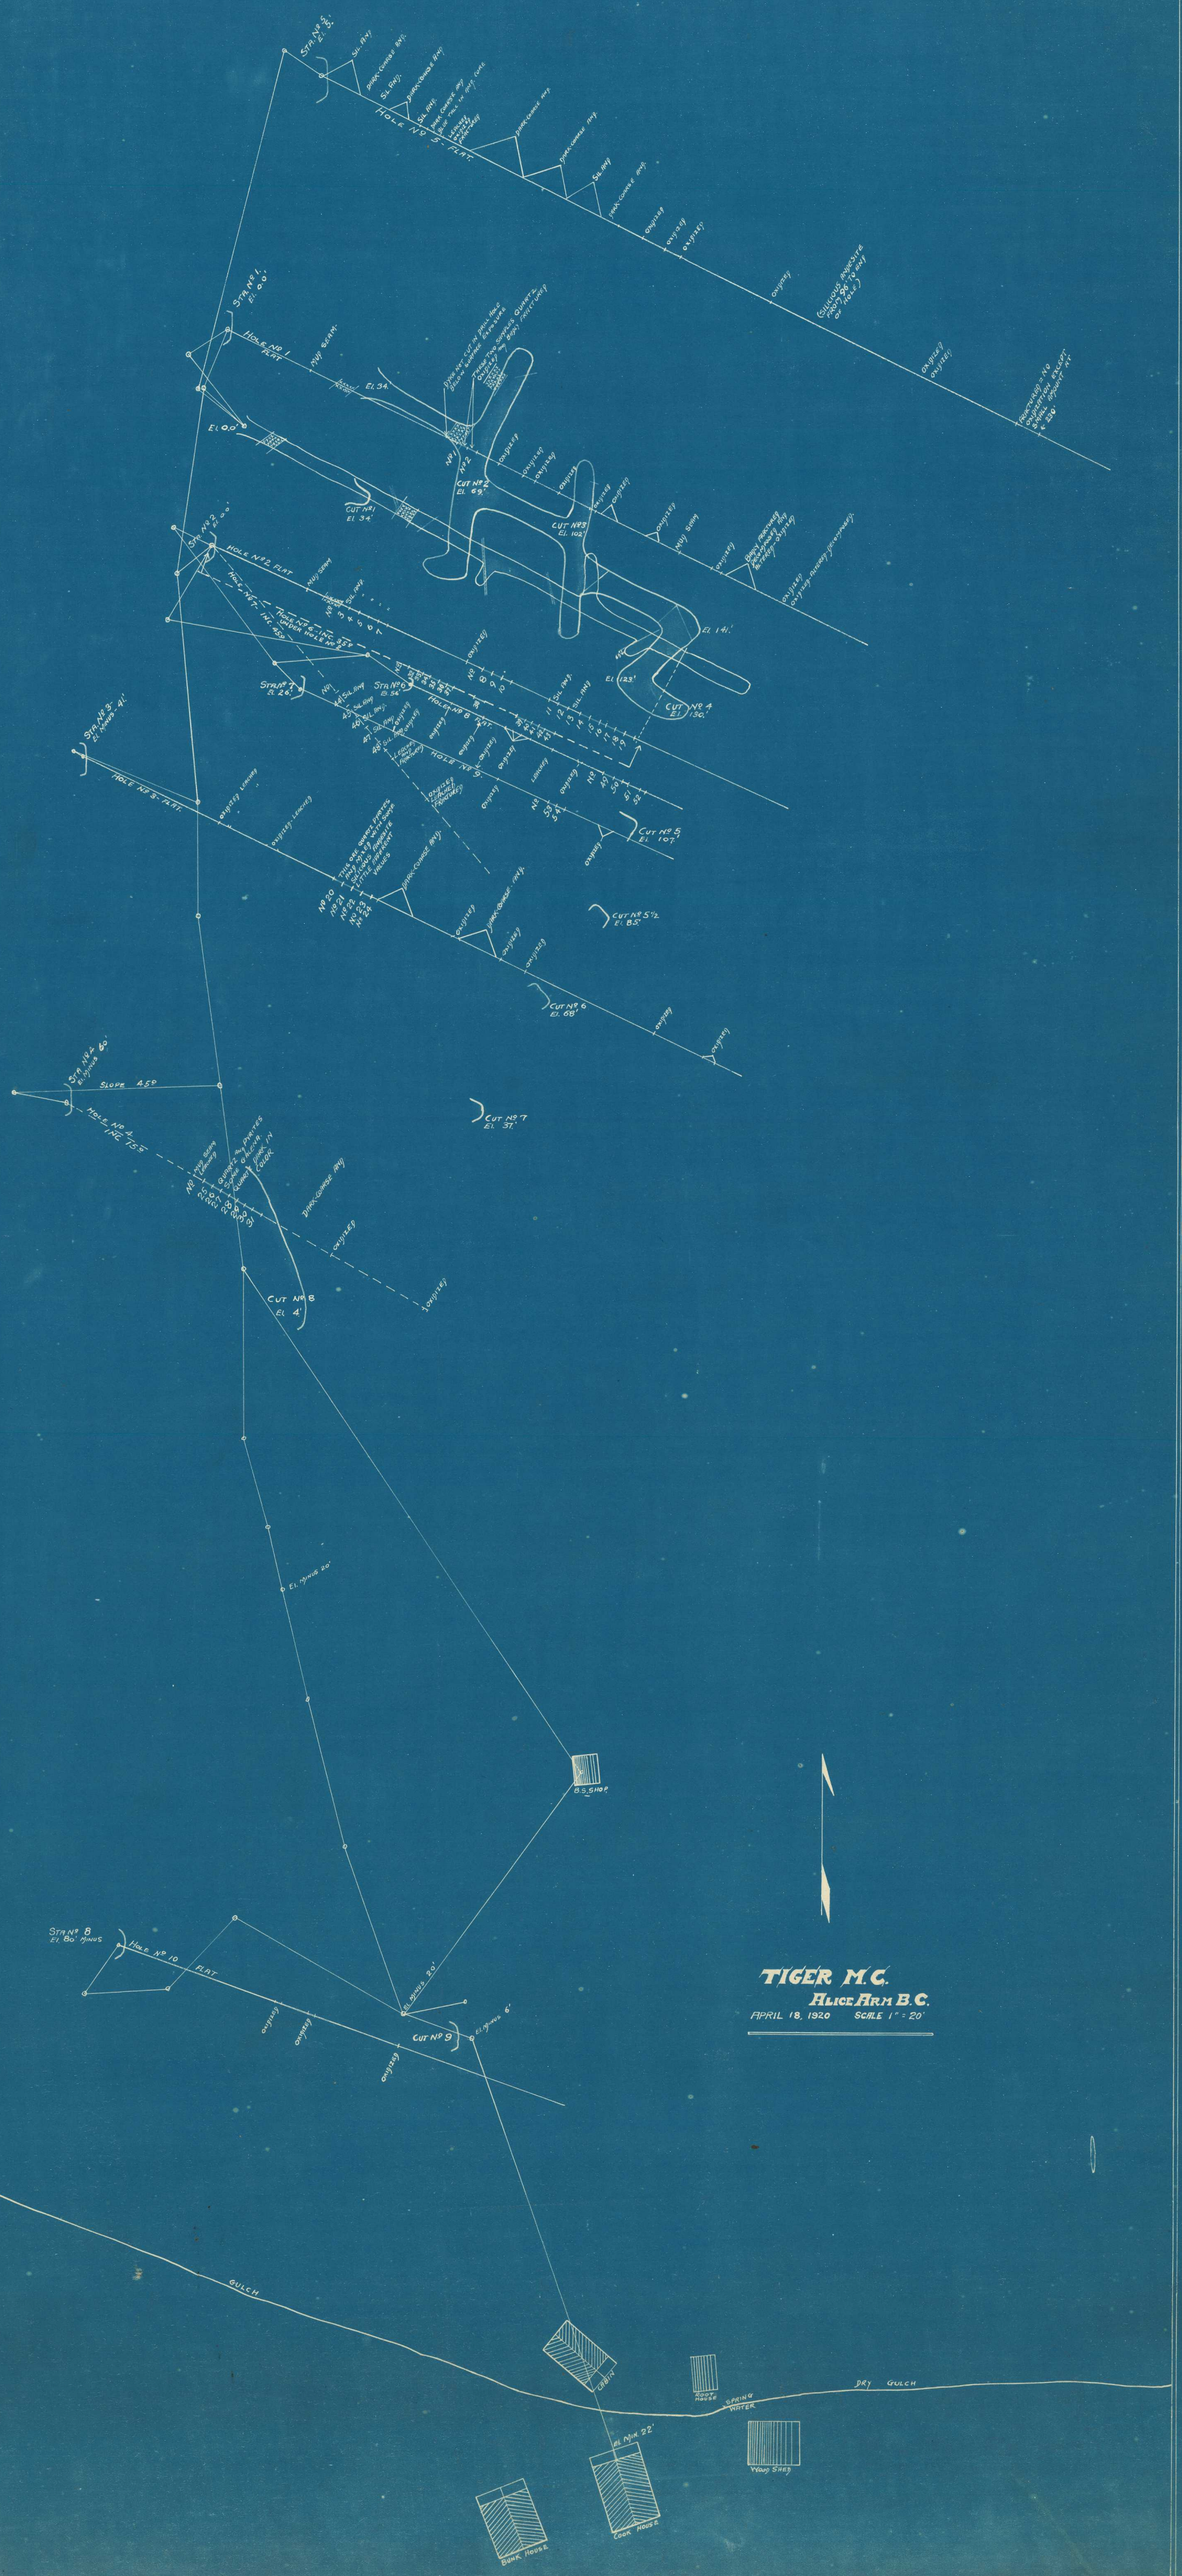
TIGER M.C.
ALICE ARM B.C.
APRIL 18, 1920 SCALE 1" = 20'
HOLE No 9 - FLAT
HOLE No 1 FLAT
HOLE No 2 FLAT
HOLE No 3 - FLAT
HOLE No 4 INC. 75°
HOLE No 10 FLAT
CUT No 1 EL. 34'
CUT No 2 EL. 69'
CUT No 3 EL. 102'
CUT No 4 EL. 150'
CUT No 5 EL. 107'
CUT No 5½ EL. 85'
CUT No 6 EL. 68'
CUT No 7 EL. 37'
CUT No 8 EL. 4'
CUT No 9
B.S. SHOP
CABIN
ROOT HOUSE
SPRING WATER
DRY GULCH
GULCH
WOOD SHED
COOK HOUSE
BUNK HOUSE